MAP COLLECTION
UNIVERSITY OF ALBERTA
EDMONTON, ALBERTA
CANADA

BARD 02

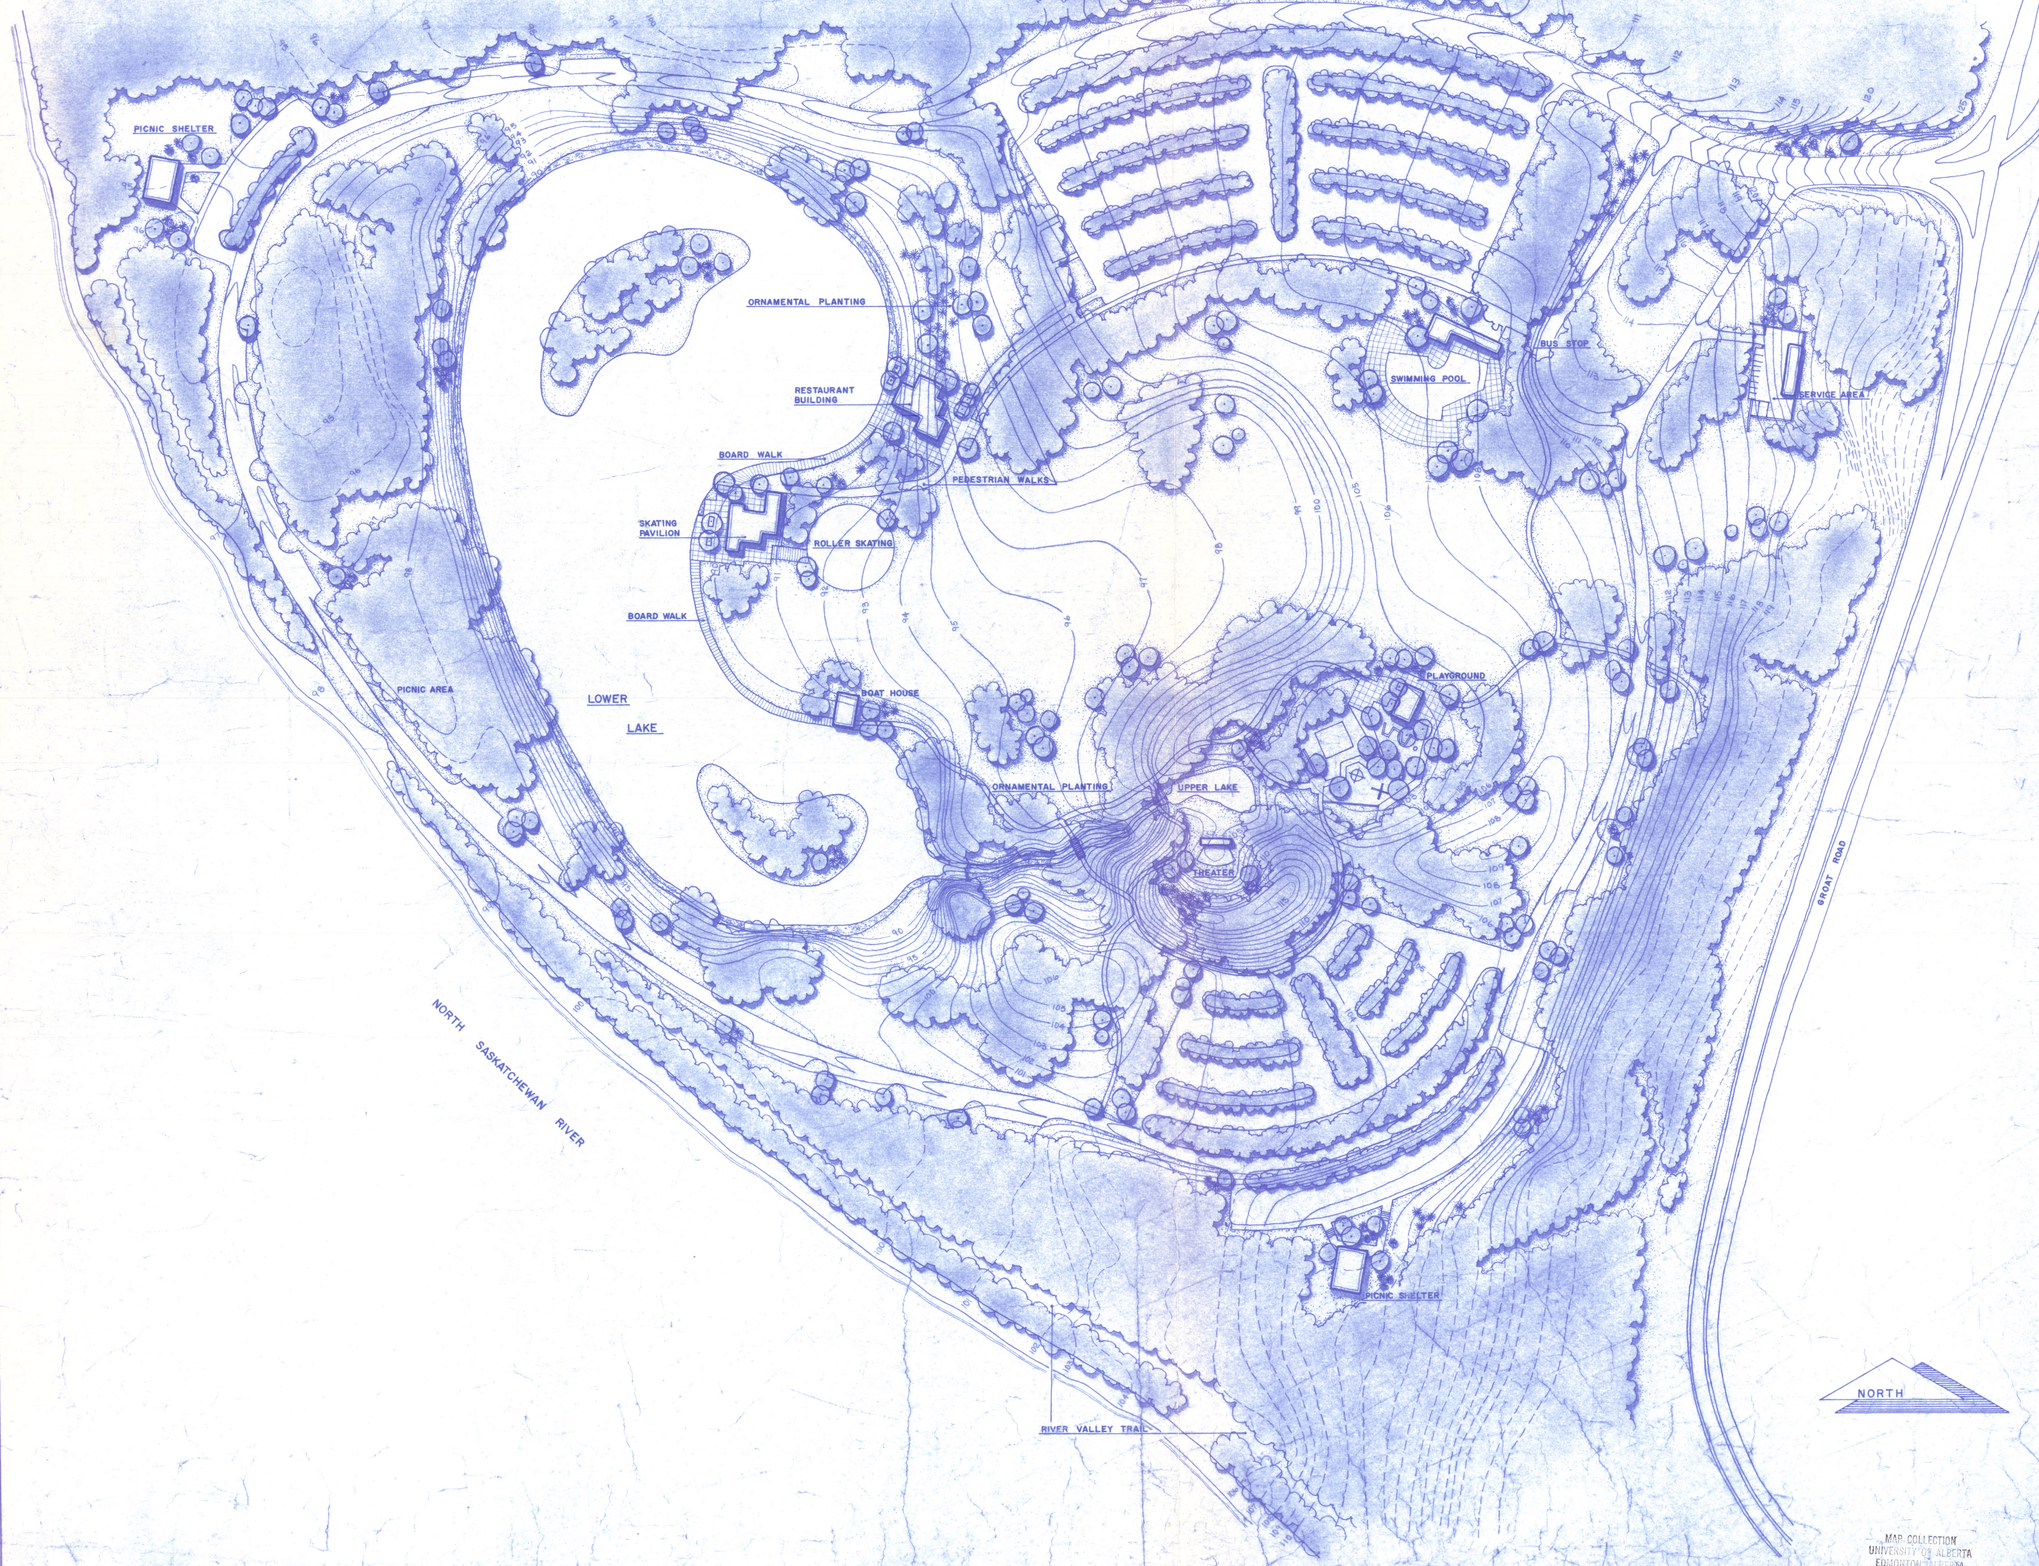

LEGEND:

- BUMPER RAIL
- PROPERTY LINE
- SEWER LINES
- WATER LINES
- GAS LINES
- IRRIGATION
- OVERHEAD POWER
- UNDERGROUND POWER
- WEEPING TILE
- CHAINLINK FENCE
- WOOD FENCE
- POWER POLE — TRANSFORMER
- CATCH BASIN — C.B. — HYDRANT
- MANHOLE — M.H. — METER CHAMBER
- WATER VALVE — W.V. — WATER BOX

NOTES:

MAP COLLECTION
UNIVERSITY OF ALBERTA
EDMONTON, ALBERTA
CANADA

MAP COLLECTION
UNIVERSITY OF ALBERTA
EDMONTON, ALBERTA
CANADA

REVISIONS:
DATE:

SCALE: 1" = 100'0"

THE CITY OF EDMONTON
PARKS AND RECREATION DEPARTMENT

MAYFAIR PARK

SITE DEVELOPMENT PLAN

SURVEYED:	DESIGNED:	DRAWN:	RECOMMENDED:	DWG. NO.